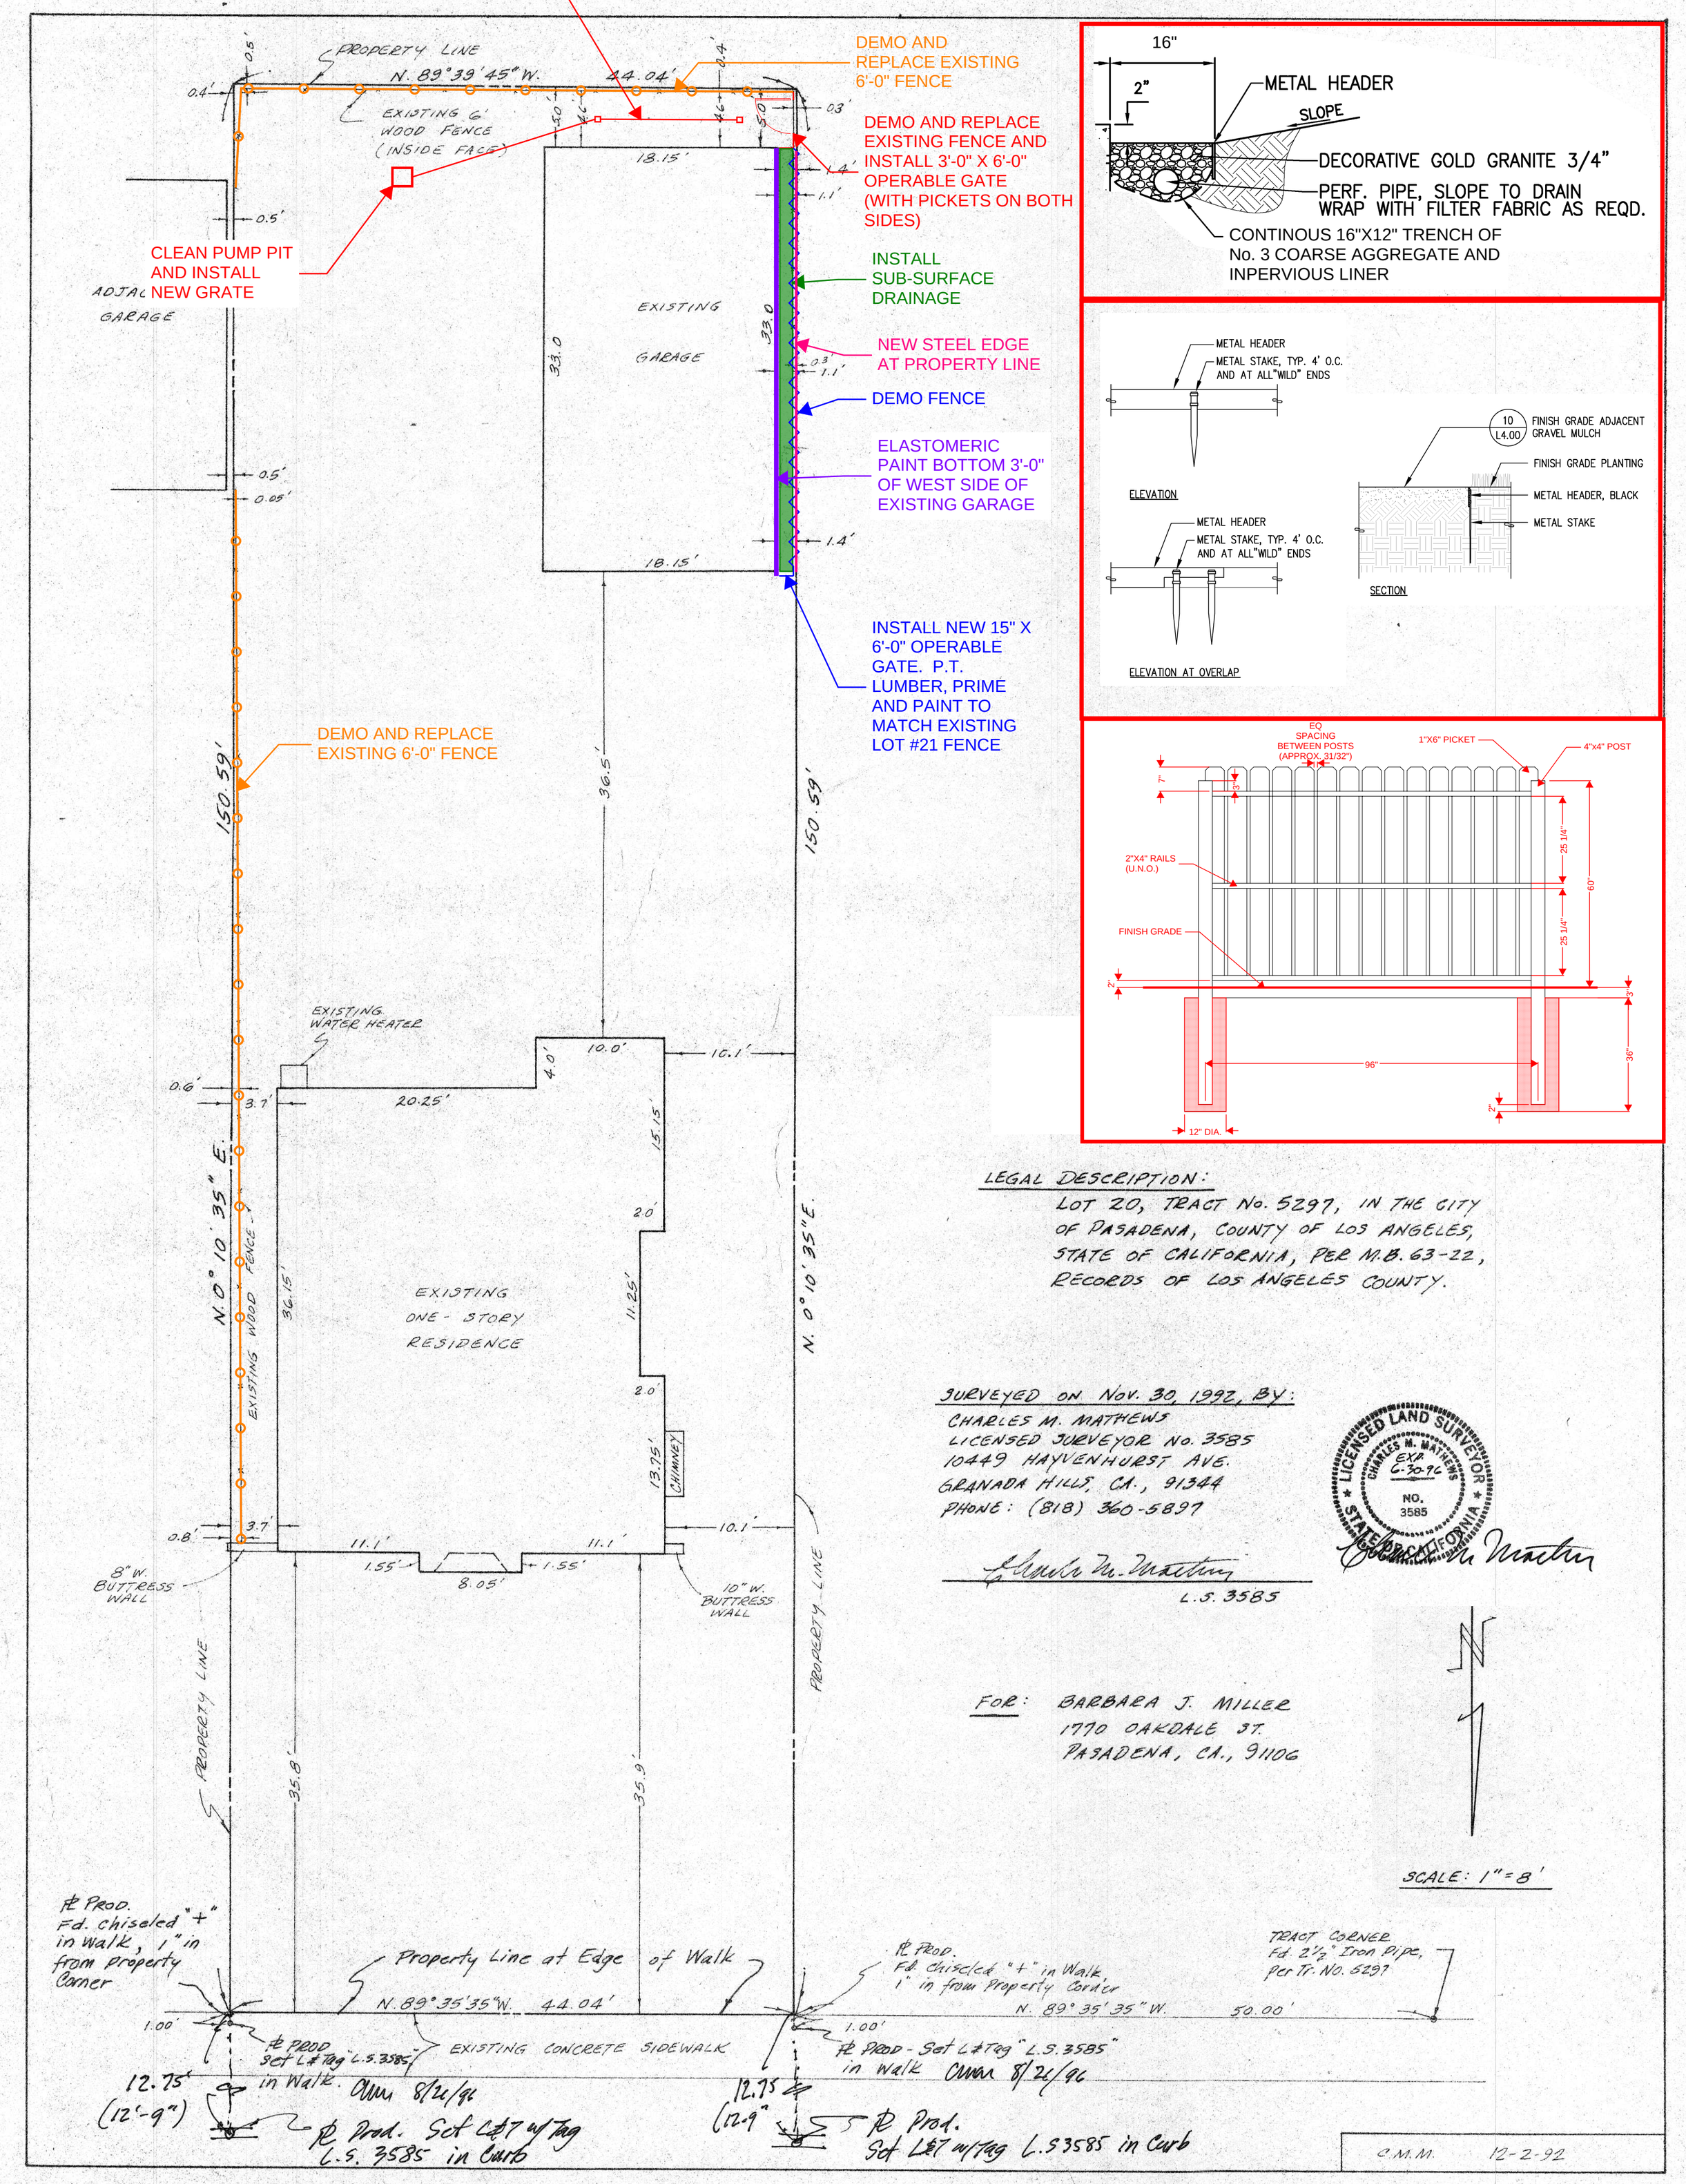

LEGAL DESCRIPTION:

LOT 20, TRACT No. 5297, IN THE CITY OF PASADENA, COUNTY OF LOS ANGELES, STATE OF CALIFORNIA, PER M.B. 63-22, RECORDS OF LOS ANGELES COUNTY.

SURVEYED ON Nov. 30, 1992, BY:

CHARLES M. MATHEWS
LICENSED SURVEYOR No. 3585
10449 HAYVENHURST AVE.
GRANADA HILLS, CA., 91344
PHONE: (818) 360-5897

L.S. 3585

LICENSED LAND SURVEYOR CHARLES M. MATHEWS EXP. 6-30-96 NO. 3585 STATE OF CALIFORNIA

FOR: BARBARA J. MILLER
1770 OAKDALE ST.
PASADENA, CA., 91106